A1

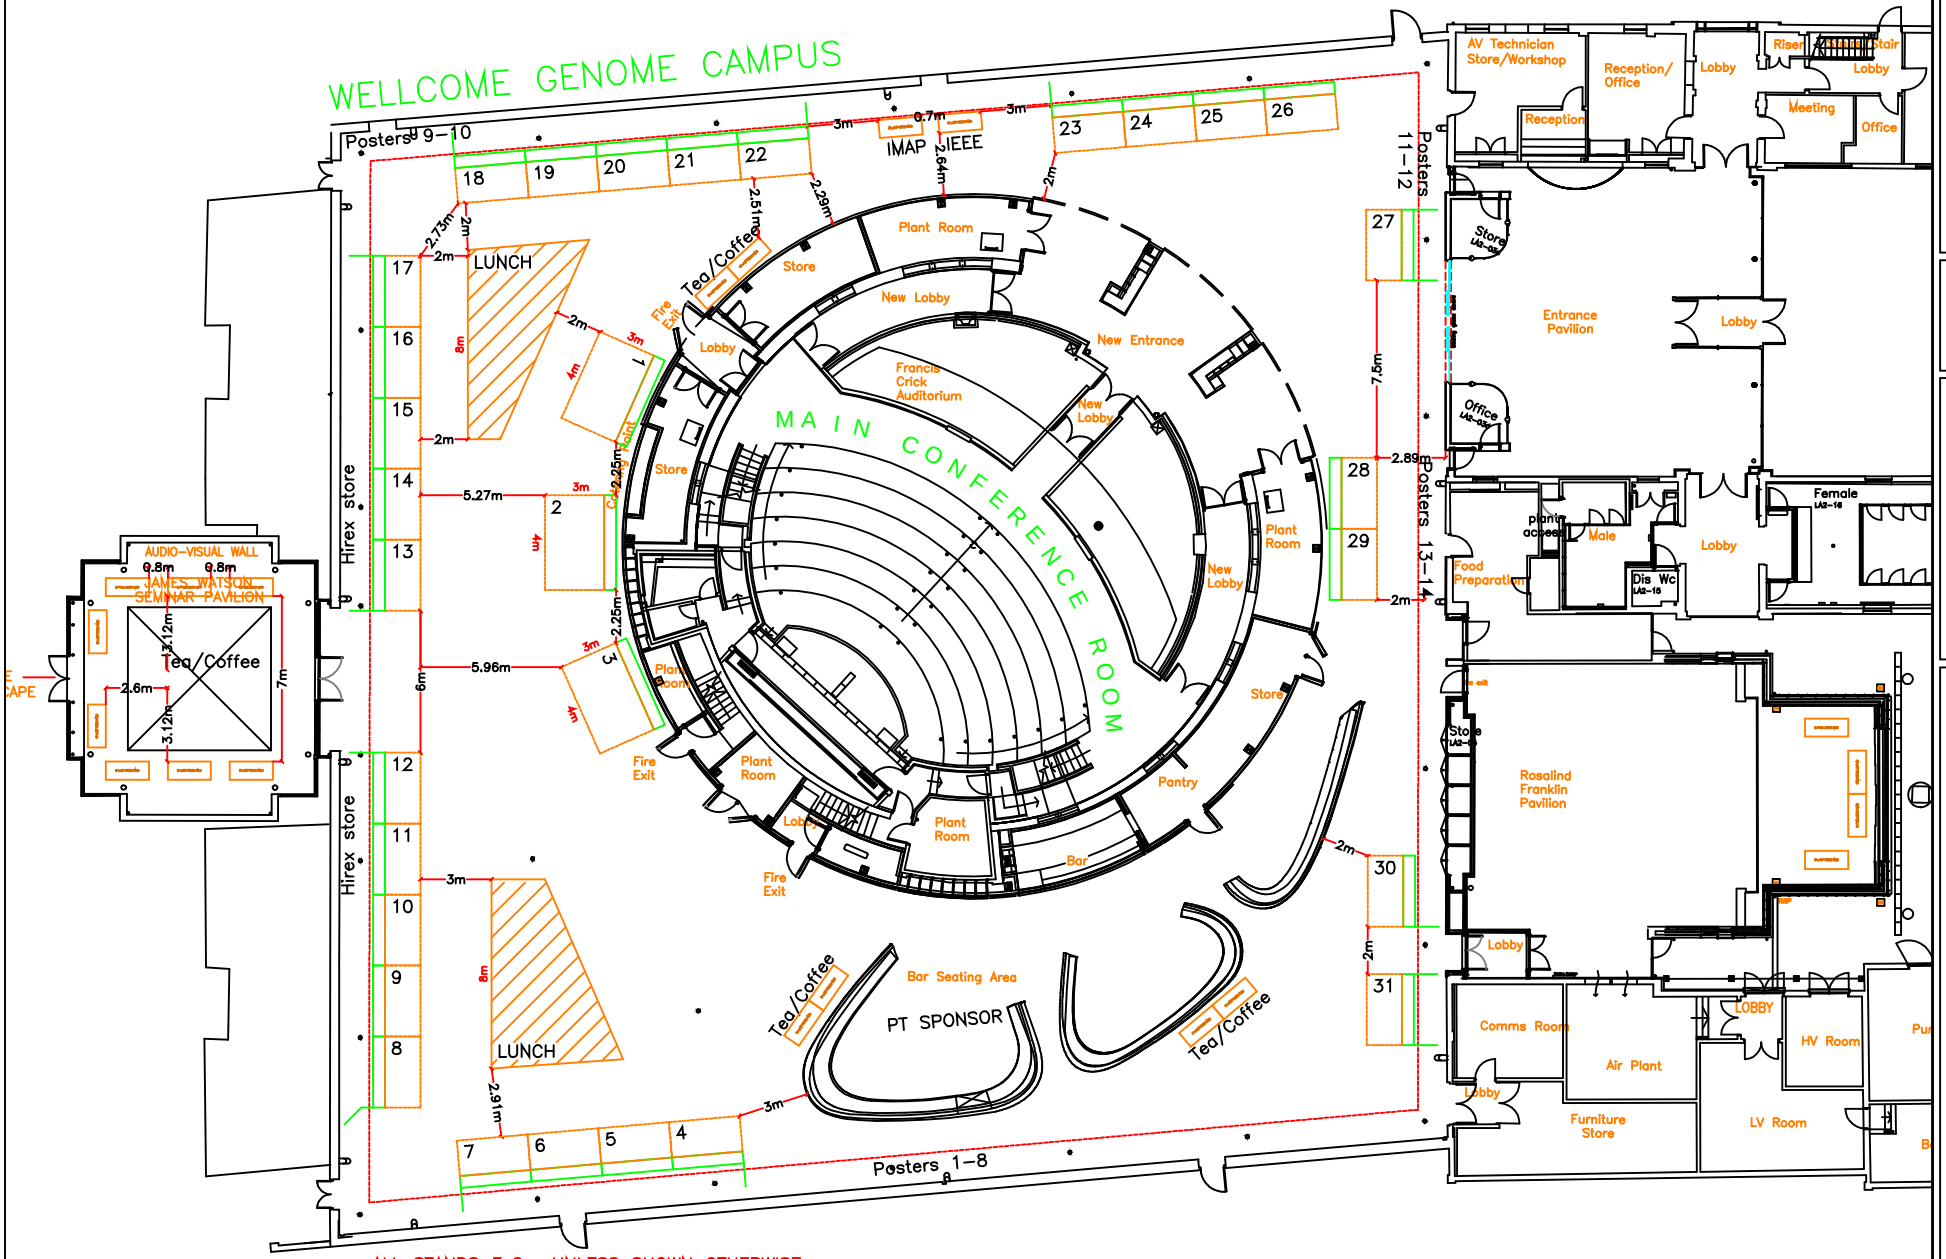

REVISIONS

INIT PLAN EED 23/9/21
EMAILS NW 25/9/21

REV 1 EED 16/11/22
Info via NW 16/11/22

REV 2 EED 18/11/22
Email SR 17/11/22

REV 3 EED 03/1/23
Emails SR 03/1/23

REV 4 EED 09/1/23
Emails SR 09/1/23

REV 4A EED 11/1/23
Emails SR 11/1/23

REV 4B EED 2/3/23
Email SR 1/2/23

REV 4C EED 3/3/23
Email SR 2/3/23

DWG FILE EMAP–C23

JOB NO. J

BOMPAC

SCALE NTS

ALL DIMENSIONS METRES UNLESS SHOWN OTHERWISE.
DO NOT SCALE THIS DRAWING

EVENT

EMPC 2023

VENUE

GENOME CAMBRIDGE

CLIENT

IMAPS

CONTACT

STEVE RICHES

OPEN DATES

11–14/9/2023

BUILD

DISMANTLE

STRUCTURE

Event & Exhibition Solution
Your trusted partner
1 LOMAX STREET RADCLIFFE
MANCHESTER M26 1PX
TEL: 0161 723 6105
FAX: 0161 723 4744